


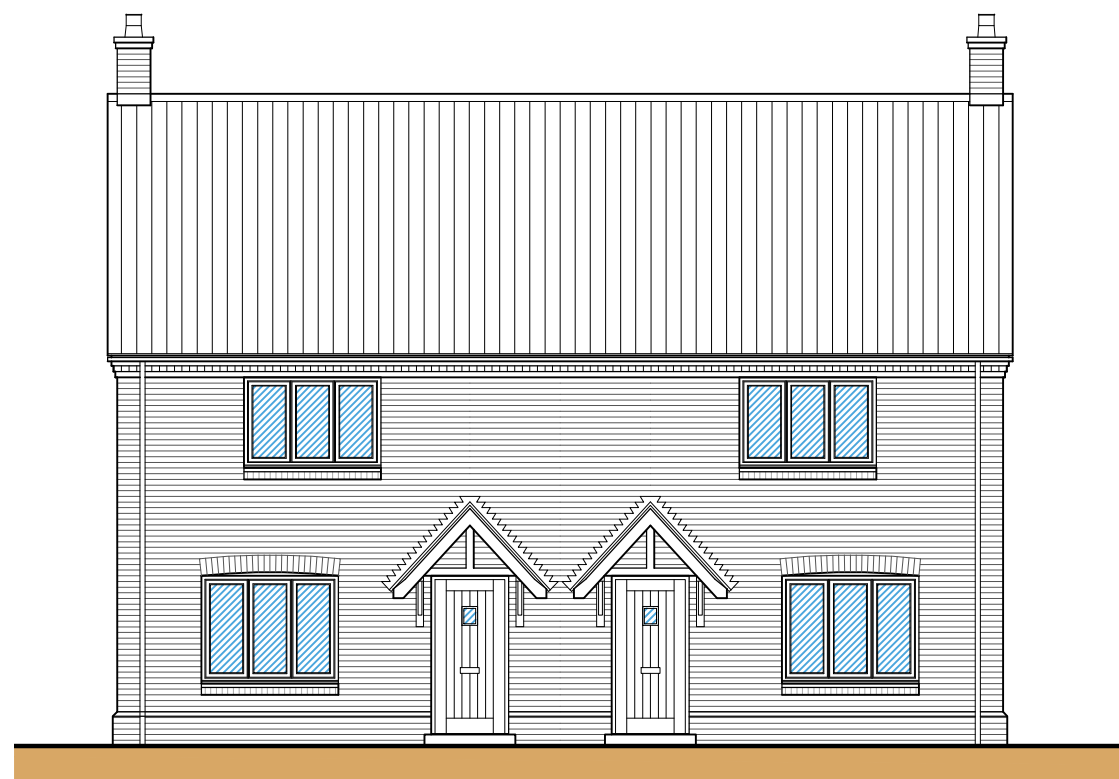


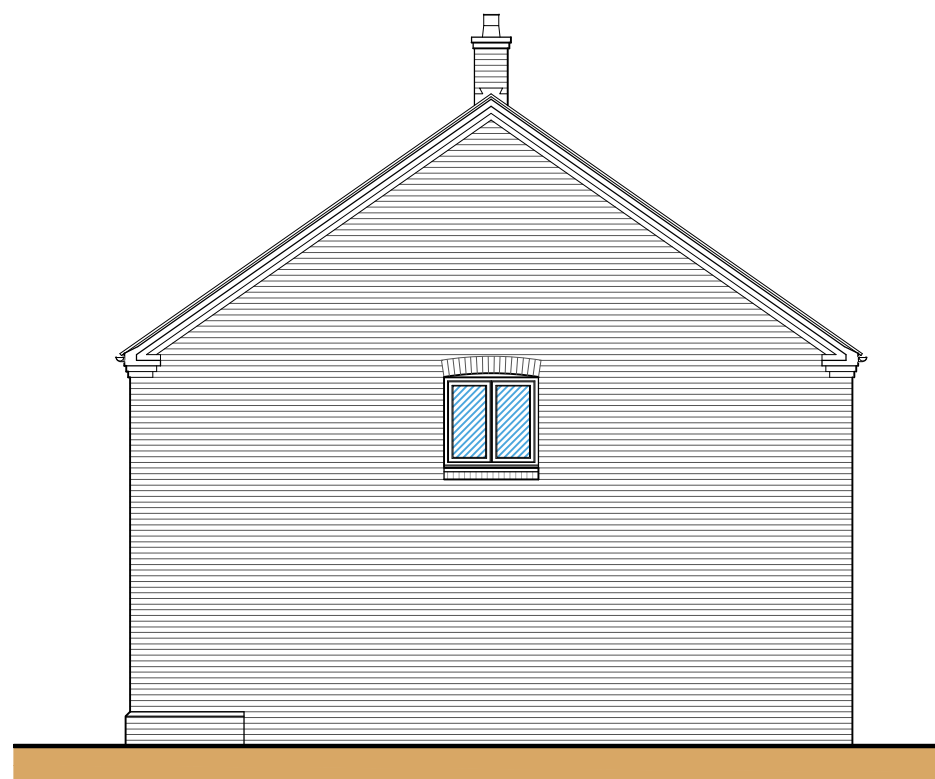



Front Elevation
Scale: 1:100

 



Side Elevation (Dual Frontage)
Scale: 1:100

 



Front Elevation
Scale: 1:100

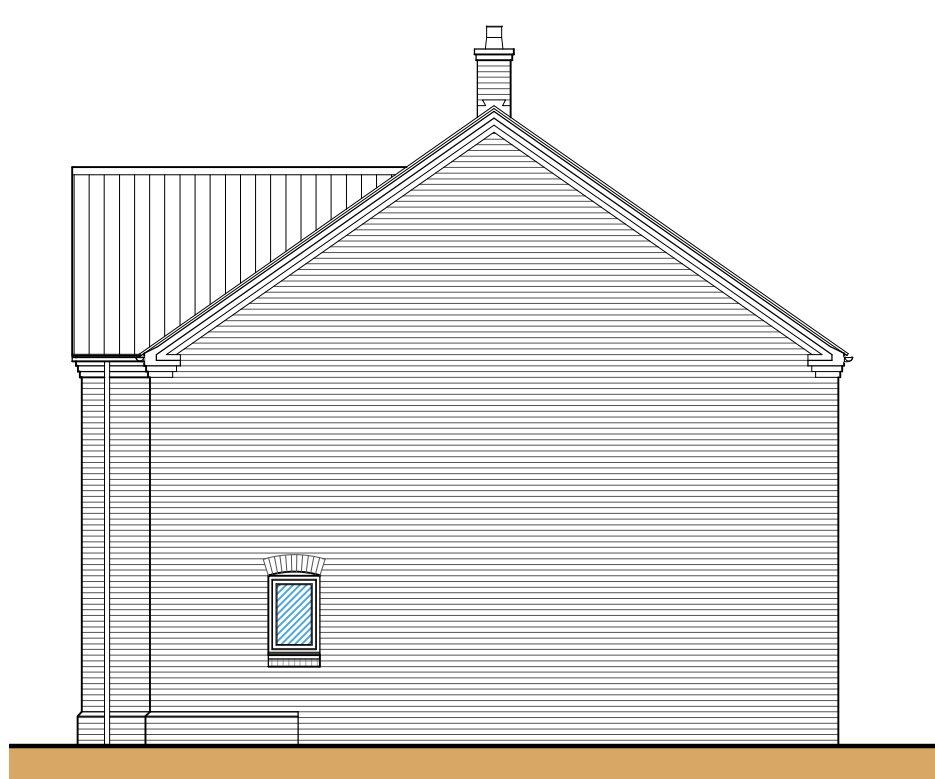 



Side Elevation
Scale: 1:100

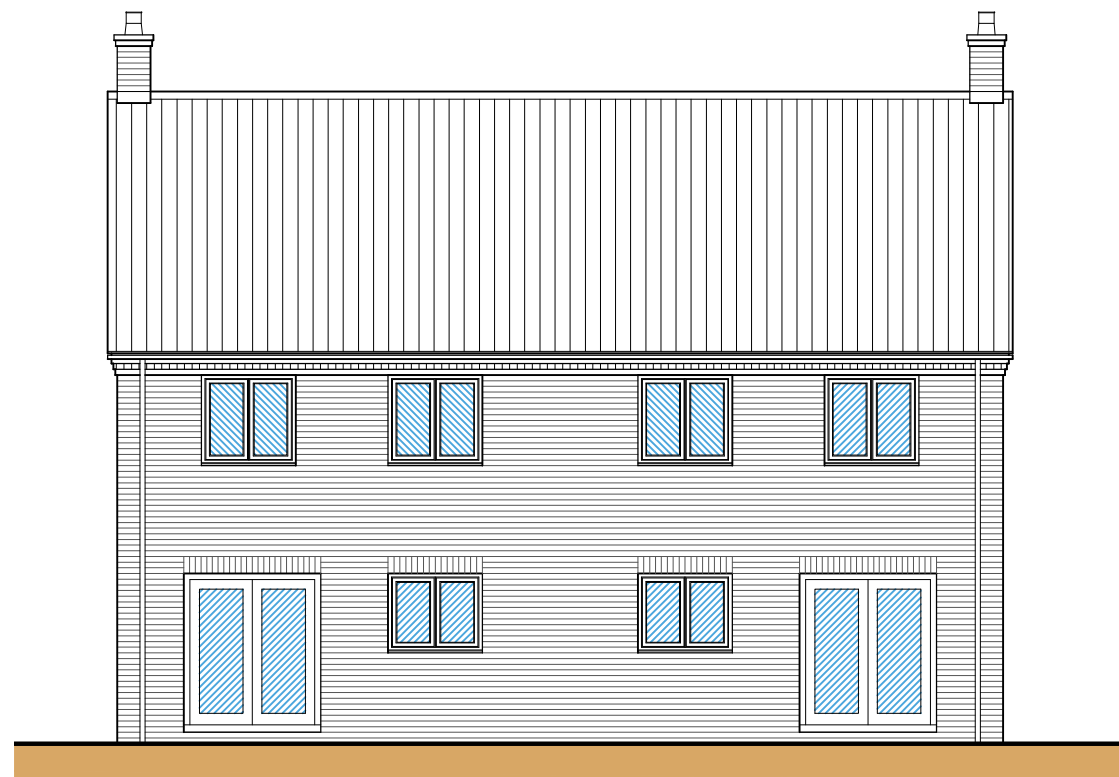 



Rear Elevation
Scale: 1:100

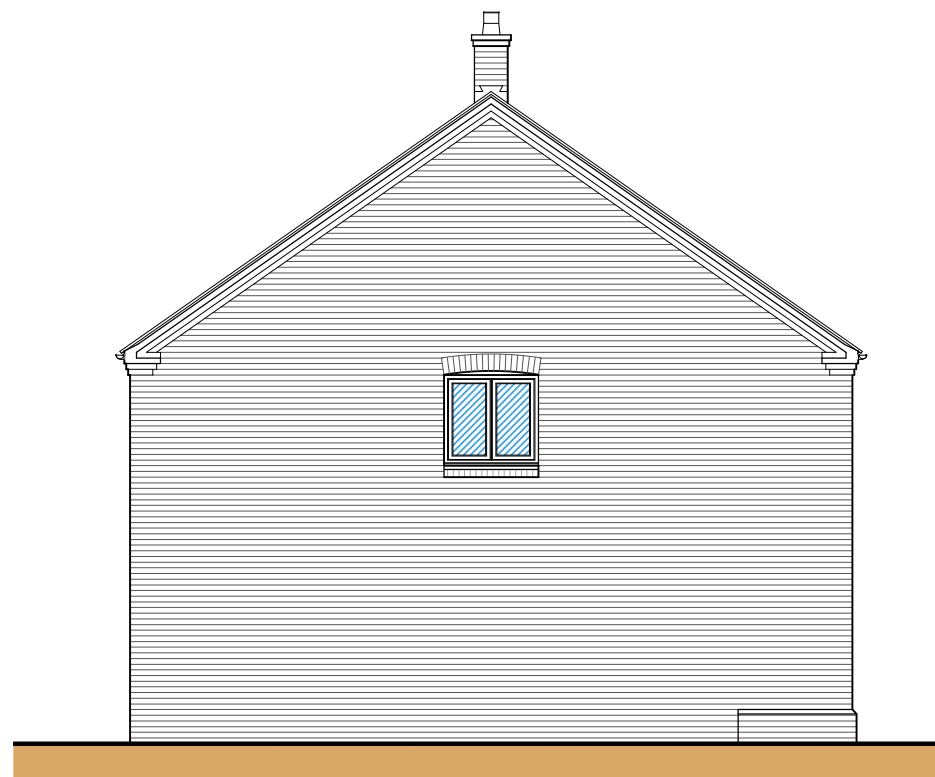 



Side Elevation
Scale: 1:100

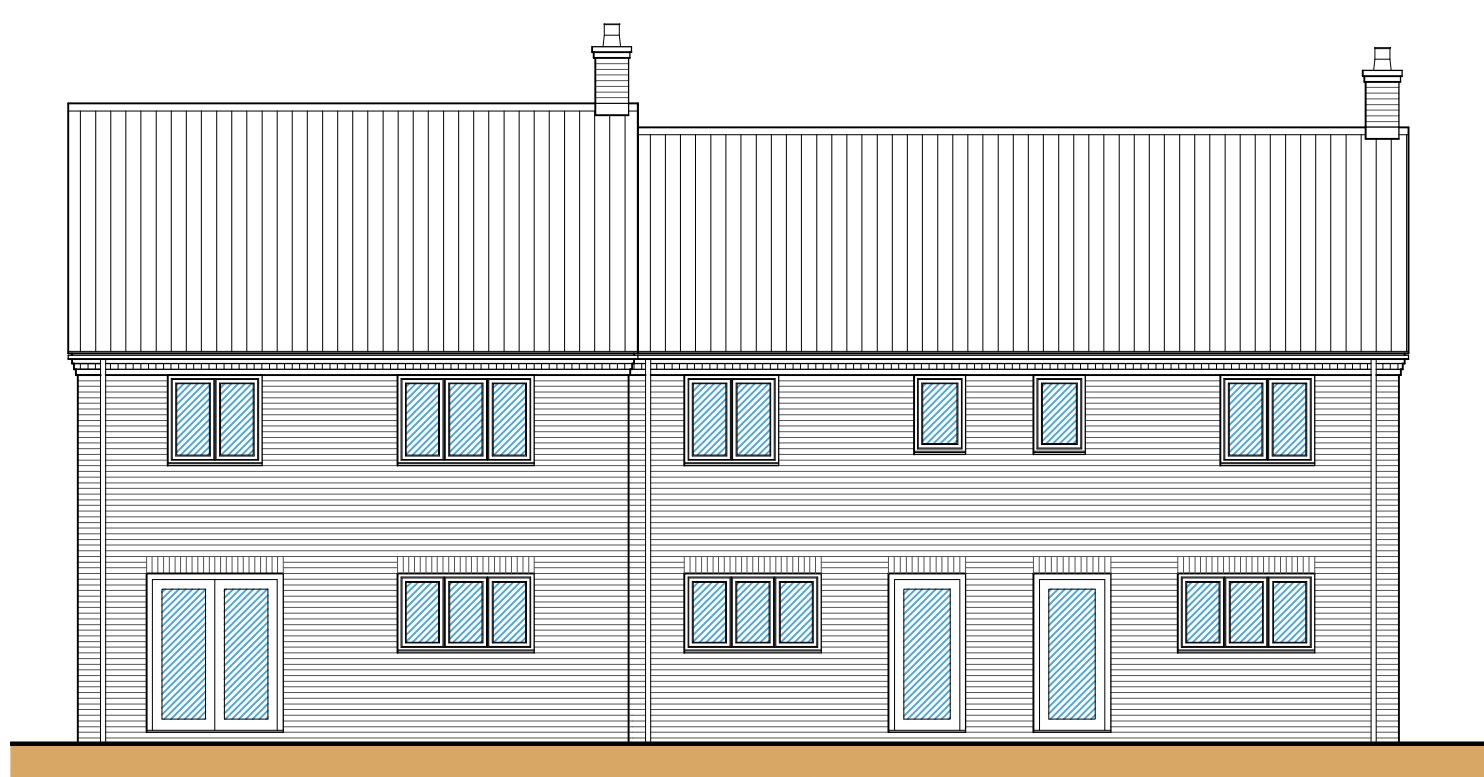 


Rear Elevation
Scale: 1:100

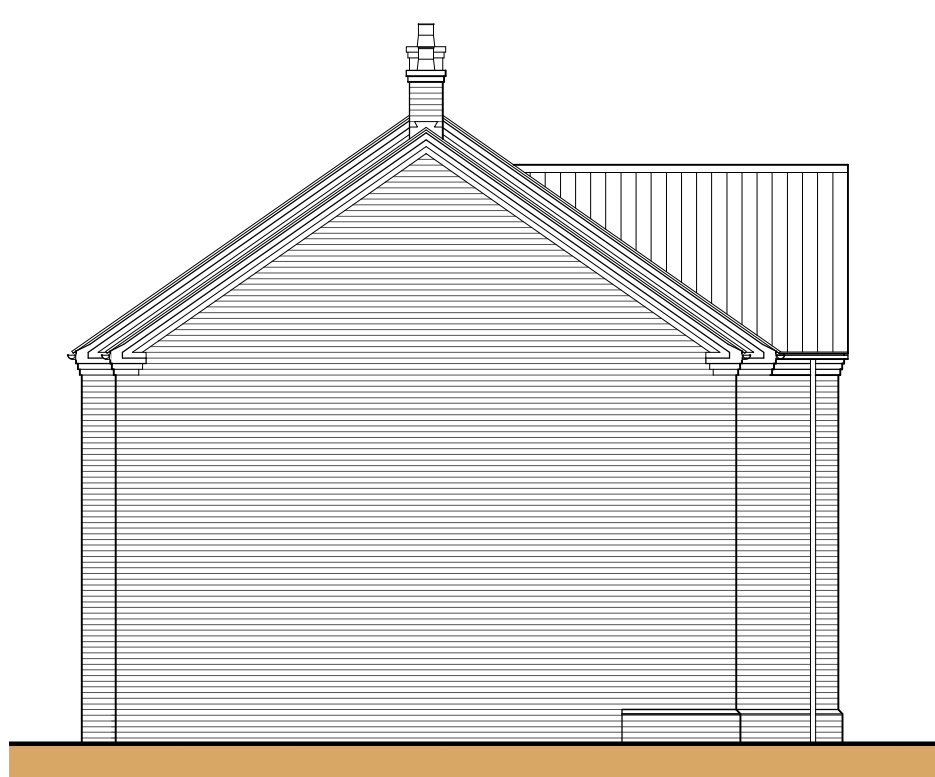 



Side Elevation
Scale: 1:100

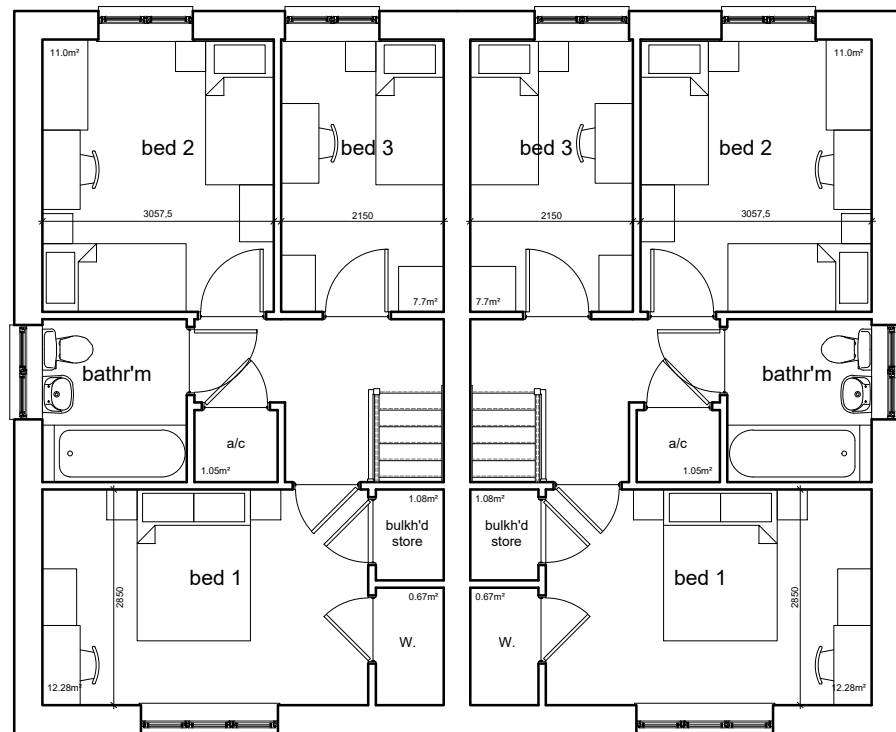 



First Floor Plan
Scale: 1:100

 


First Floor Plan
Scale: 1:100

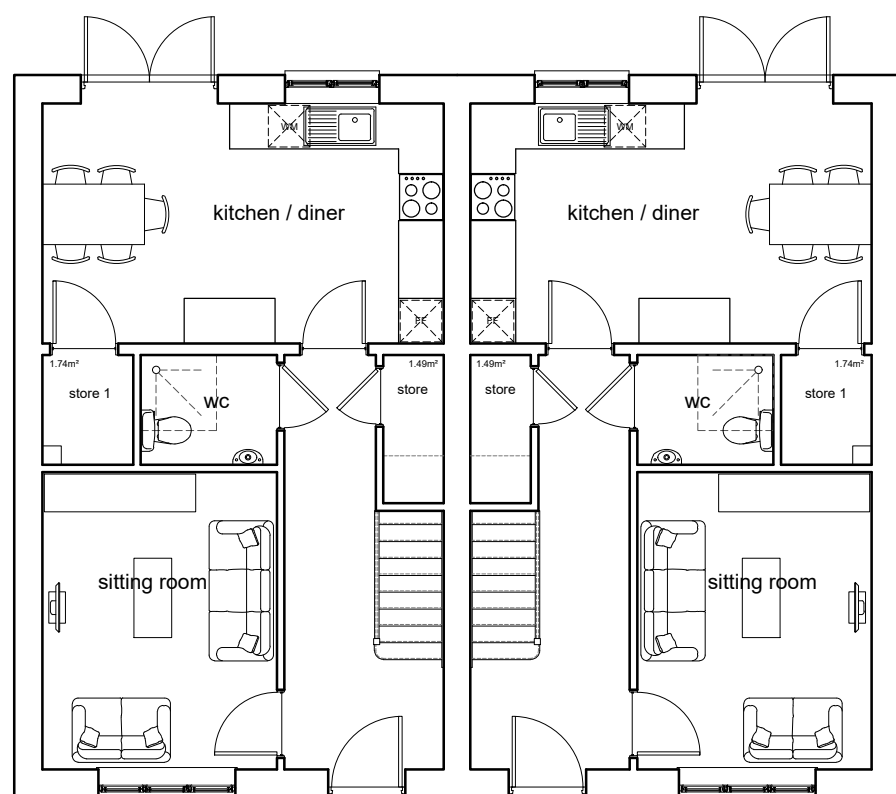 

Ground Floor Plan
Scale: 1:100

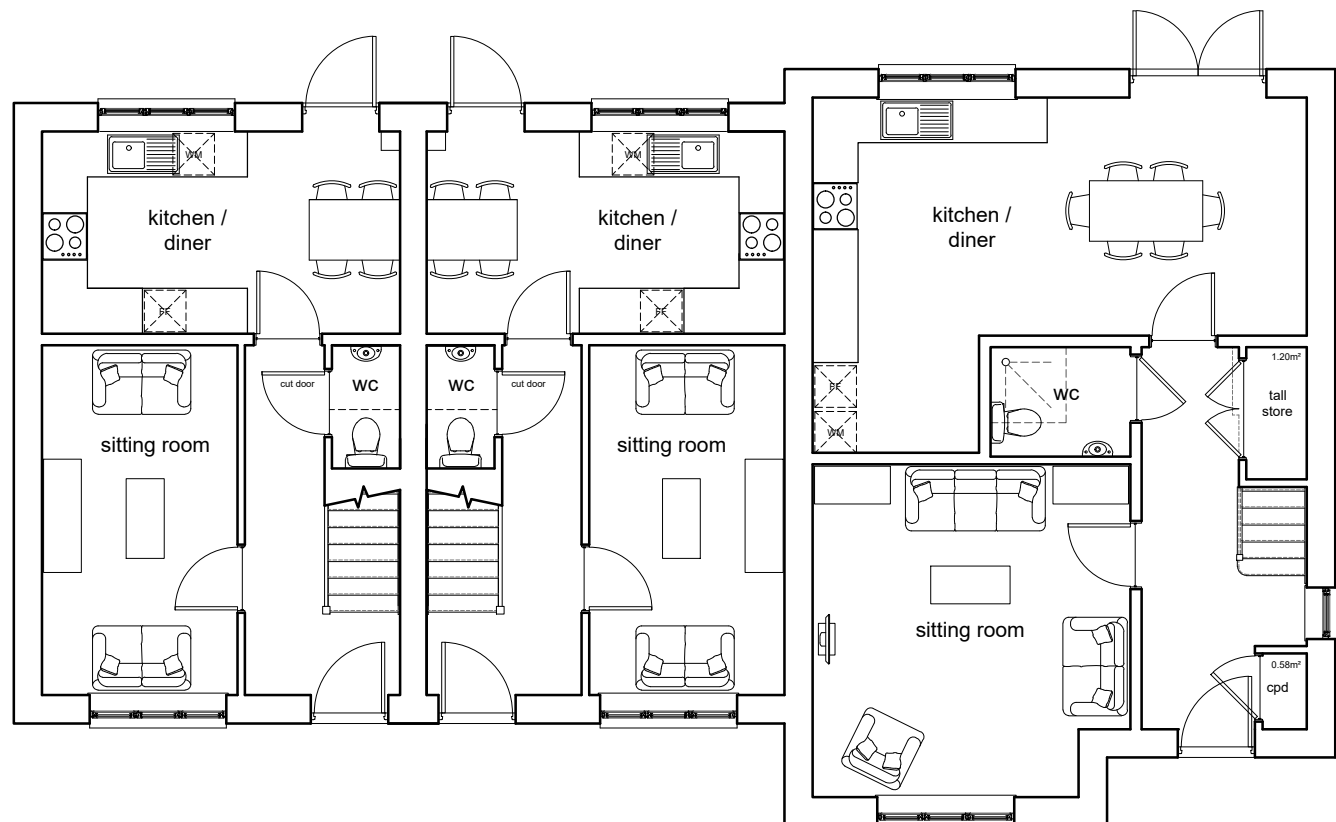 

Ground Floor Plan
Scale: 1:100

 

- General Notes
1. All dimensions are shown in 'mm' unless otherwise stated.
 2. The contractor, sub-contractors and suppliers must verify all dimensions on site prior to the commencement of any work.
 3. This drawing is to be read in conjunction with all relevant engineers and specialist sub-contractors drawings and specifications.
 4. Any discrepancies are to be brought to the designers attention.
 5. This drawing shall not be scaled, figured dimensions only to be used.

Revisions		
A	Jan 2026	Drawings revised following comments from client.
B	Feb 2026	Drawings revised following comments from client.

Status

SKETCH



Swann Edwards Architecture Limited, Black Barn,
Fen Road, Guyhim, Wisbech, Cambs. PE13 4AA
t 01945 450694 e info@swannedwards.co.uk w www.swannedwards.co.uk

Job Title Residential Development Station Road, Oakley	Date January 2026	Drawn by GL Checked by MC
Drawing Title Sketch Scheme Example House Types	Job No. SE-2446 Dwg No. SS5001	Sheet Size A1 Revision B